Luton

HATTERS WAY ROUNDABOUT (Summer 2026)

PROPERTY & INFRASTRUCTURE

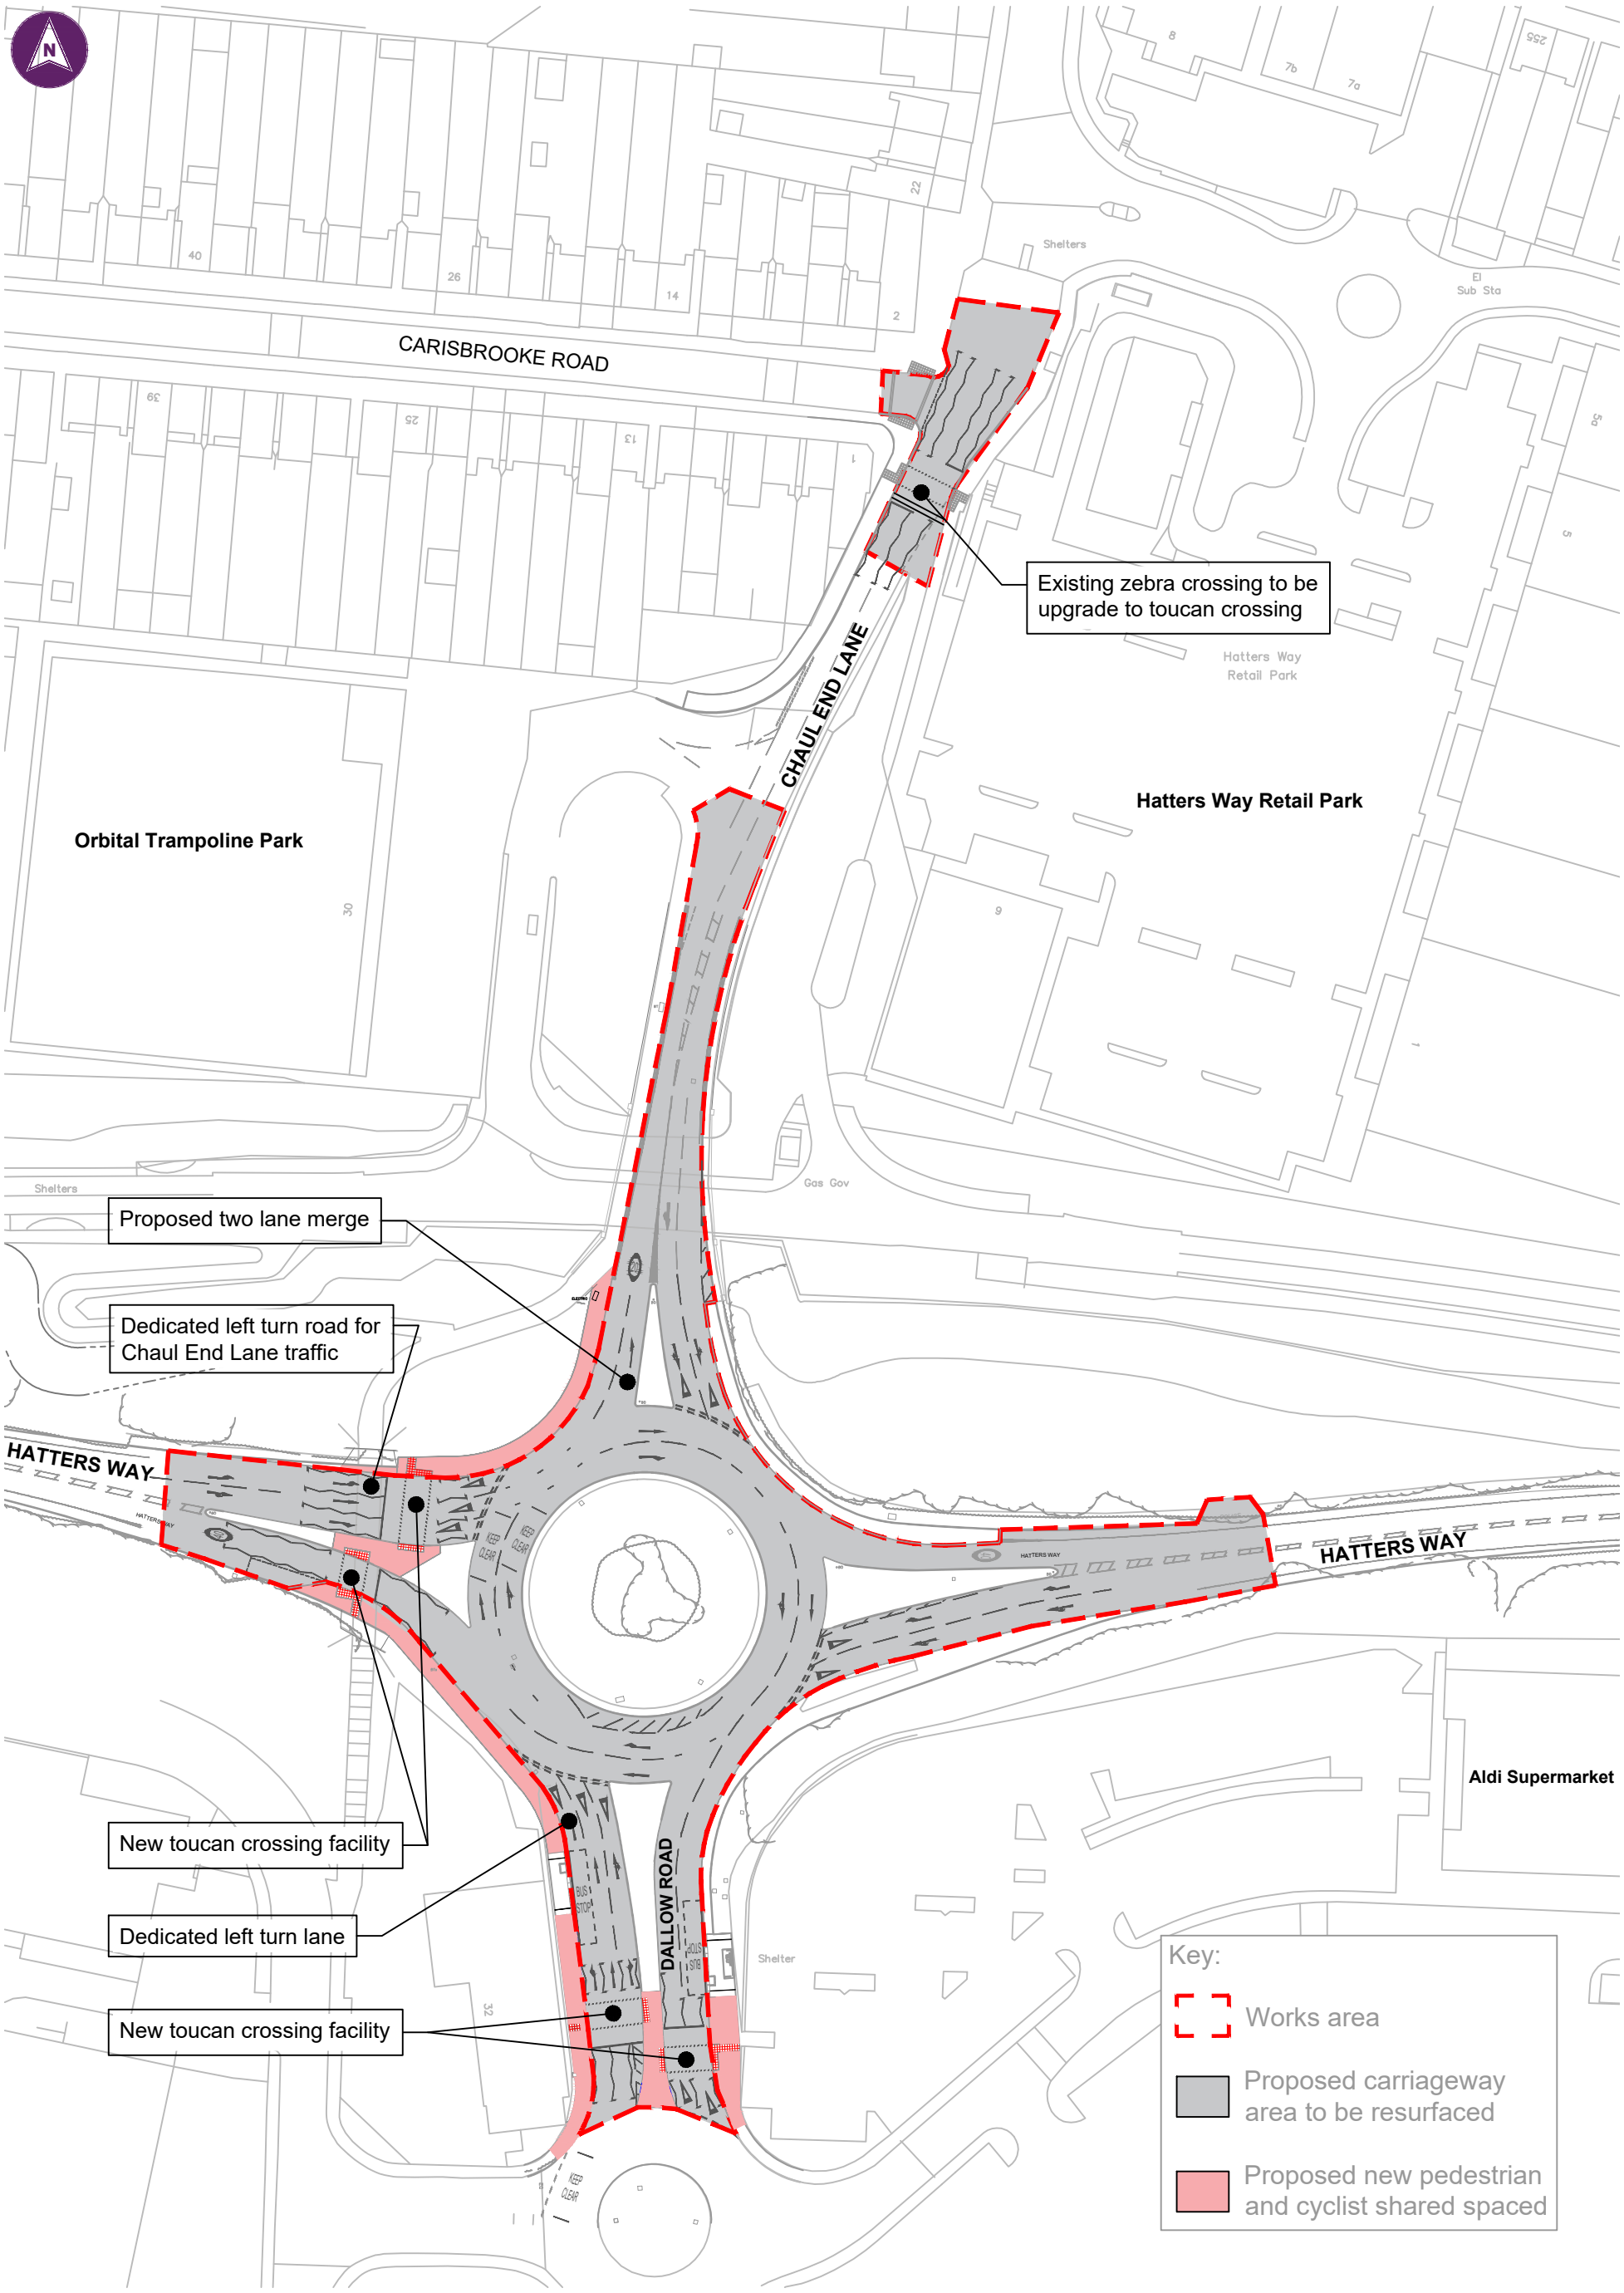

Drawing No. P2159-001-03, Designed AH, Checked ZI, Date 11/05/2026, © Crown copyright. All rights reserved Luton Borough Council. Licence No. 100023935.