


Luton Borough Council

2-6 Play for all ages and abilities

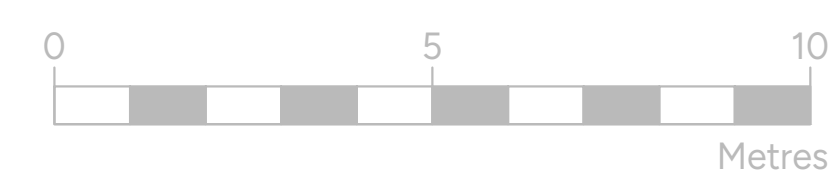

 Wetpour
Green 50% Fleck Overlay

 Wetpour
Existing

- Removal and disposal of Rope Bridge, 2x swing posts, 2x swing barrier posts, and springer base plate
- 50% green fleck wet pour laid over existing surfacing
- Site prelims to be shared with Bushmead Park

1. Little Spider Swing
2. Wheelchair accessible picnic table with games top
3. Dice play panel

Project & Title Bushmead Play Area		Designed by DB
Client Luton Borough Council	Date 01/10/2026	Scale 1:50@A1
Drawing No. CAS-643644-F6F3Q2	Sheet	Revision