
Windsor Street Play Area

Luton Borough Council

7 New pieces of play equipment

20 Plus Capacity of users

0-8 Play for all ages and abilities

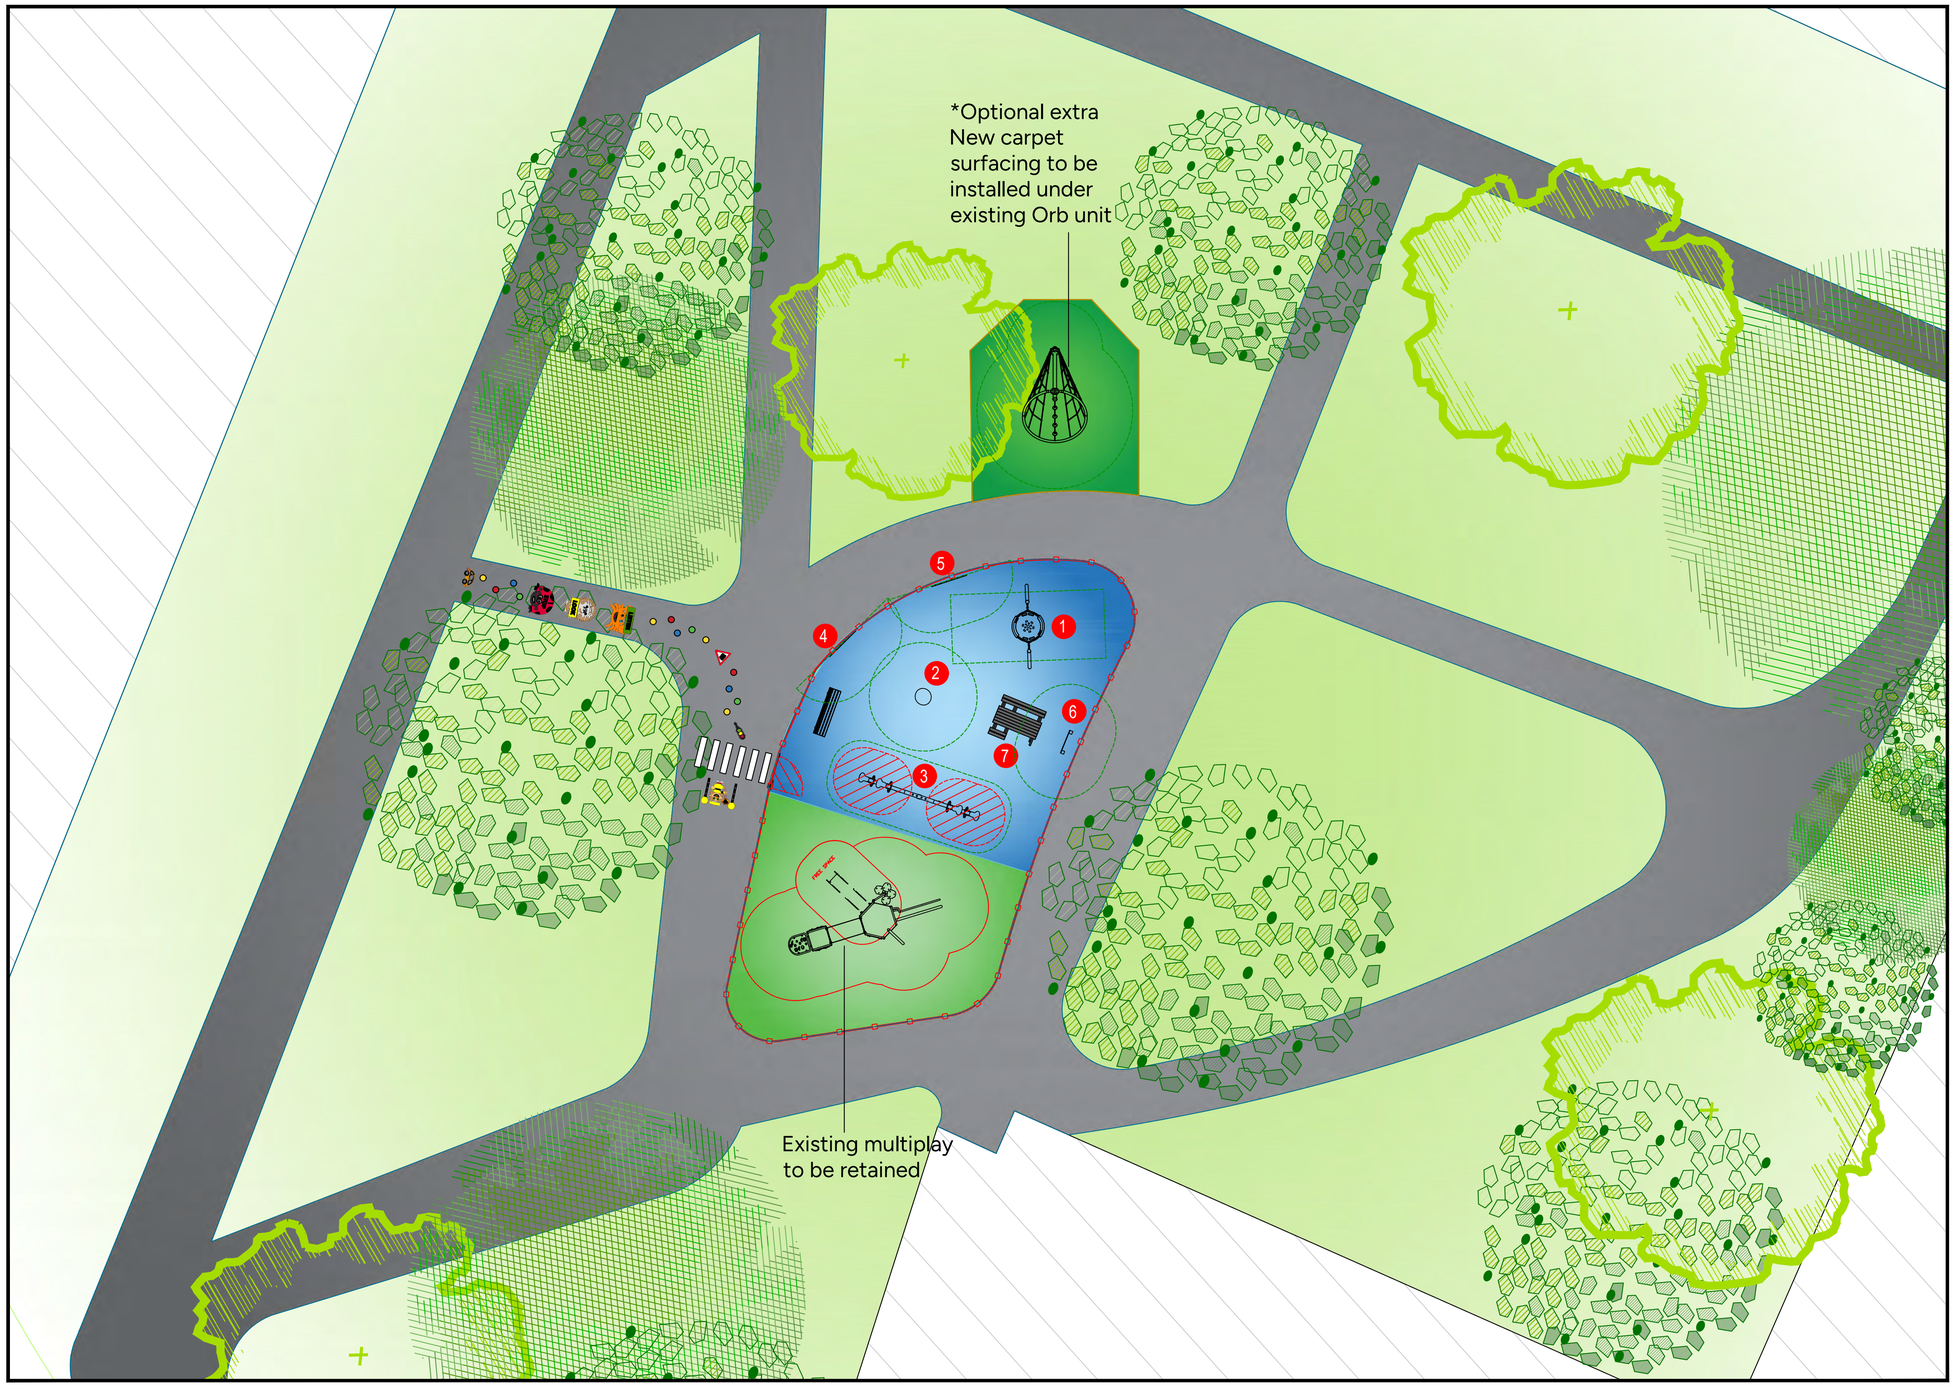

Equipment:



Label: 1
Product Number: M95201-20533917
Product Name: Little Spider Swing



Label: 2
Product Number: ELE400024-xx17F
Product Name: Spinner Bowl



Label: 3
Product Number: EN-KPL118-0602
Product Name: Seessaw for 4 with Tyres



Label: 4
Product Number: EN-FIPLCO6
Product Name: Communication Panel



Label: 5
Product Number: EN-FITSCP6
Product Name: Tile Slide City Planner Panel



Label: 6
Product Number: EN-FISPDICE6
Product Name: Spin Dice Panel



Label: 7
Product Number: EN-Earth Anchor
Product Name: Accessible Picnic Bench

Design assumes the site will be levelled by other (max. gradient 1:100), free draining and with good access. Quotation and design is submitted site unseen, we reserve the right, following a full site survey to amend the design appropriately. Areas and dimensions shown are critical for compliance with European safety standards EN1176 & EN1177, If in doubt ask.

0 5 10
Metres

Surfacing key:

- Blue Carpet Surfacing
- Existing Tarmac Path
- Existing Green Carpet Surfacing
- Existing Grass
- Existing Trees
- New Green Carpet Surfacing

Site notes:

- Existing basket swing, springers x2 and talk tubes x2 to be removed
- Existing gate to be replaced with new self closing yellow single gate
- New carpet surfacing to overlay existing where new equipment is to be installed
- Existing benches and bins to be retained
- Existing toddler multiplay to be retained

optional extra to remove grassmats under existing Orb and replace with new Green carpet surfacing

N

KOMPAN Ltd.
Serenity House
Furzton Lake
Milton Keynes
MK4 1GA

www.KOMPAN.co.uk
T:01908 201002
F:01908 201007
E:KOMPAN.UK@KOMPAN.com

©copyright of this drawing remains the property of KOMPAN Ltd. and the KOMPAN group. This drawing may not be reproduced without prior permission of KOMPAN Ltd. Any infringement will be pursued.

Project & Title		Designed by
Windsor Street Play Area		S.C
Client	Date	Scale
Luton Borough Council	20/10/2026	1:100@A1
Drawing No.	Sheet	Revision
CAS-643634-R5P3X2	1of1	