

Bushmead Park Heron Drive Play Area

Luton Borough Council

9 New pieces of play equipment

50 Plus Capacity of users

2-12 Play for all ages and abilities


Equipment:



Label: 1
Product Number: PCM51021-20526837
Product Name: Tractor with Slide




Label: 2
Product Number: KSW904-20527075
Product Name: Two Bay Swing

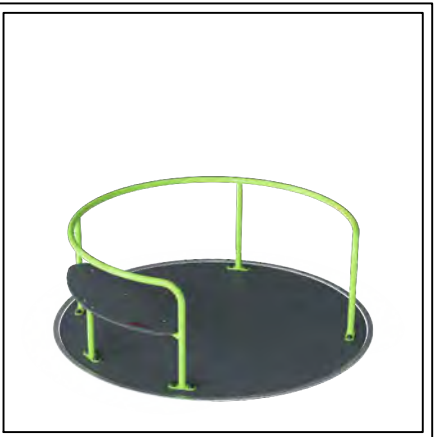

Label: 3
Product Number: PCM157-xx05
Product Name: Inclusive Carousel



Label: 4
Product Number: EN-FS2007
Product Name: Sit-In Baa Sheep Springer

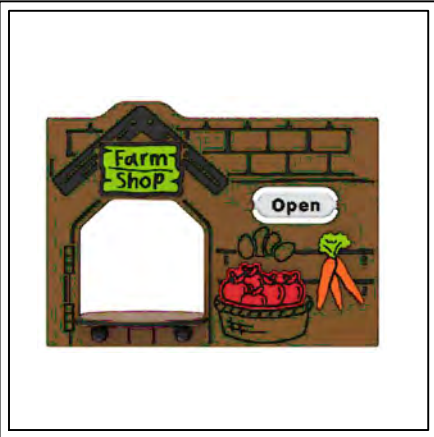

Label: 5
Product Number: FAHR FIFMSHOP6
Product Name: Farm Shop Panel



Label: 6
Product Number: EN-FISPDICE6
Product Name: Spin Dice Panel




Label: 7
Product Number: EN-FIPLCO6
Product Name: Communication Panel



Label: 8
Product Number: EN-Earth Anchor
Product Name: Accessible Picnic Bench



Label: 9
Product Number: TPP29510-0033
Product Name: Loop Arc Orange

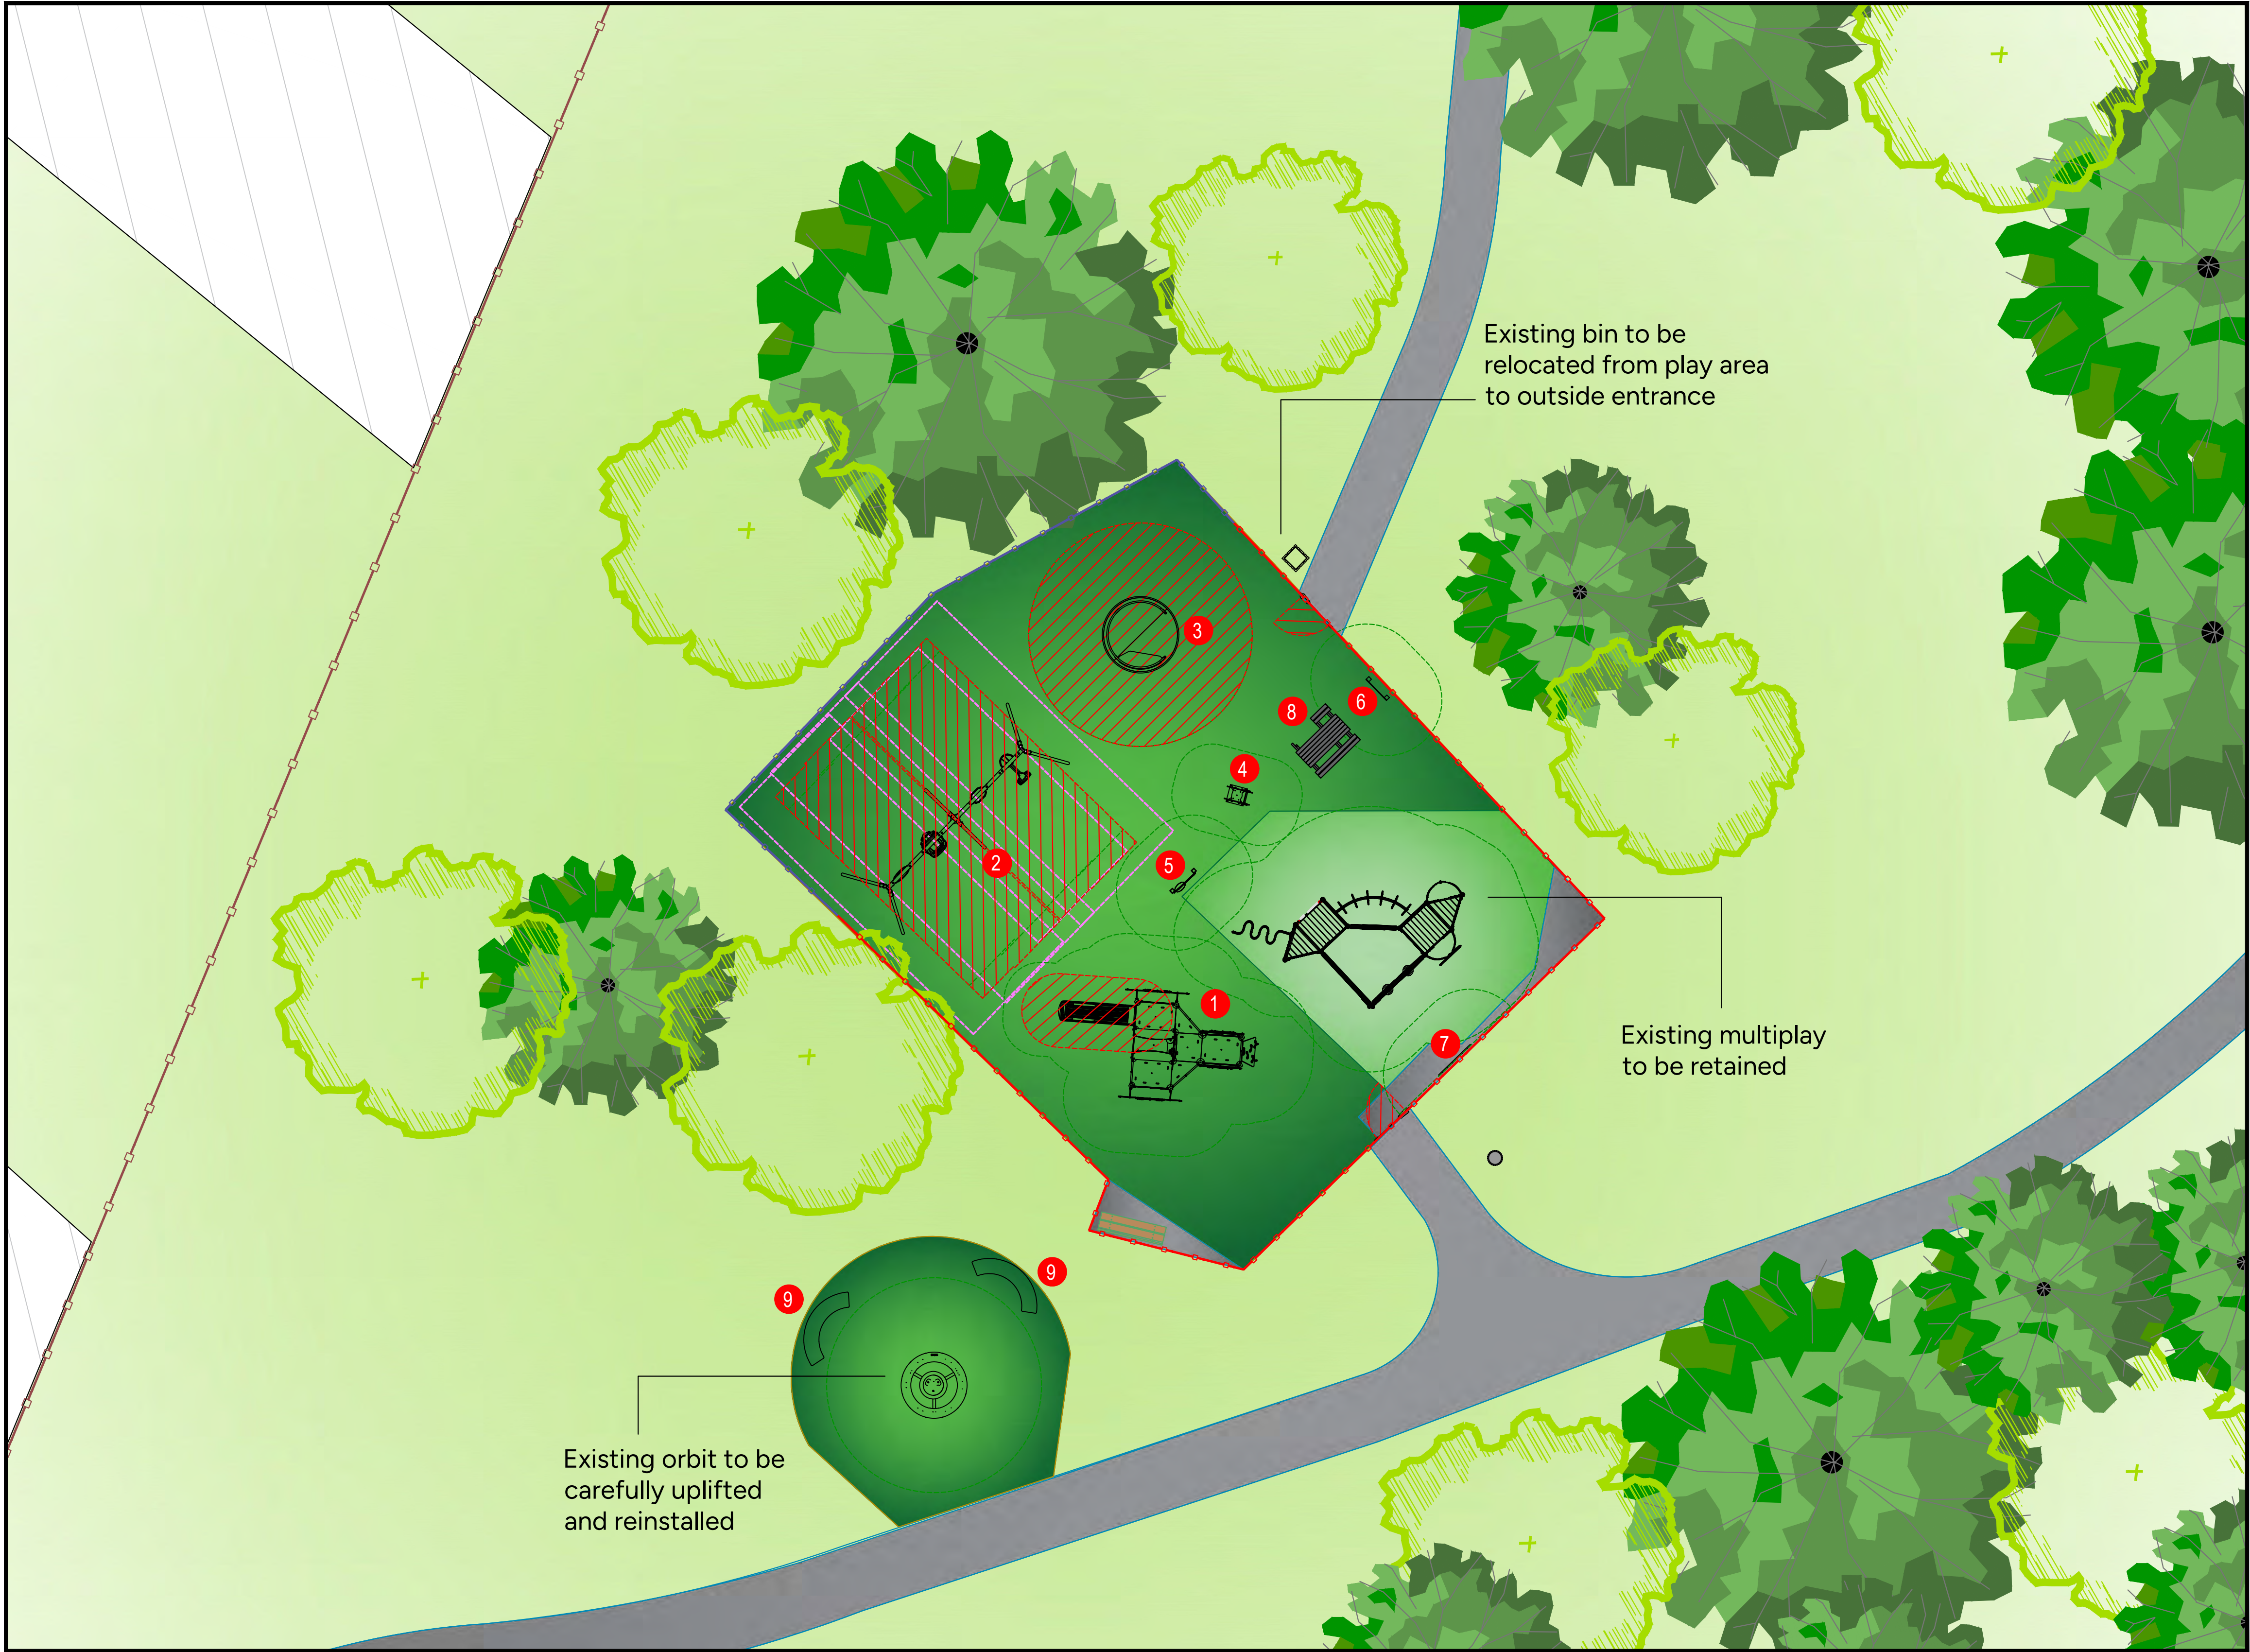



Design assumes the site will be levelled by other (max. gradient 1:100), free draining and with good access. Quotation and design is submitted site unseen, we reserve the right, following a full site survey to amend the design appropriately. Areas and dimensions shown are critical for compliance with European safety standards EN1176 & EN1177, If in doubt ask.

Surfacing key:

	New Carpet		Existing Carpet
	Existing Grass		Existing Trees
	Existing Tarmac Path		

Site notes:

- Existing bin within fenceline to be carefully uplifted & reinstalled to entrance (works completed by Luton BC)
- Existing Orbit to be carefully uplifted and reinstalled to outside seating space on carpet surfacing
- Toddler multiplay and seesaw to be removed
- 15l/m of existing fencing to be carefully uplifted & reinstalled to extend play area space
- New carpet safety surfacing to be installed under new play equipment

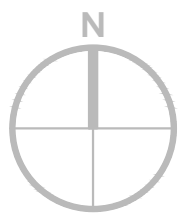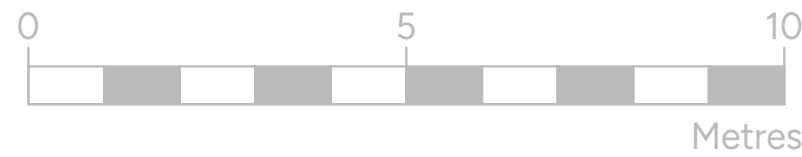

 KOMPAN Ltd. Serenity House Furzton Lake Milton Keynes MK4 1GA ©copyright of this drawing remains the property of KOMPAN Ltd. and the KOMPAN group. This drawing may not be reproduced without prior permission of KOMPAN Ltd. Any infringement will be pursued.		www.KOMPAN.co.uk T:01908 201002 F:01908 201007 E:KOMPAN.UK@KOMPAN.com	
<i>Project & Title</i> Bushmead Park Heron Drive Play Area		<i>Designed by</i> S.C	
<i>Client</i> Luton Borough Council	<i>Date</i> 29/09/2026	<i>Scale</i> 1:100@A1	
<i>Drawing No.</i> CAS-643645-Q1J0X5	<i>Sheet</i> 1of1	<i>Revision</i>	