

Homestead Way Play Area

Luton Borough Council

14 New pieces of play equipment

45 Plus Capacity of users

2-12 Play for all ages and abilities

Equipment:



Label: 1
Product Number: PCM201721-20528636
Product Name: Castle Gatehouse



Label: 2
Product Number: ELE400065-xx17SC
Product Name: Tipi Carousel with Top Brace



Label: 3
Product Number: KPL118-xx02
Product Name: Seesaw with Tyres, Four Seats



Label: 4
Product Number: PCM105-xx01
Product Name: Horse



Label: 5
Product Number: KSW904-20528691
Product Name: 2 Bay Junior Swings



Label: 6
Product Number: FPW-CUSTOM330015
Product Name: Overhead Ladder



Label: 7
Product Number: M87403-xx17
Product Name: Stepping Pod, 600mm




Label: 8
Product Number: M87402-xx17
Product Name: Stepping Pod, 300mm




Label: 9
Product Number: EN-Earth Anchor
Product Name: Accessible Picnic Bench




Label: 10
Product Number: EN-FISPDICE6
Product Name: Spin Dice Play Panel

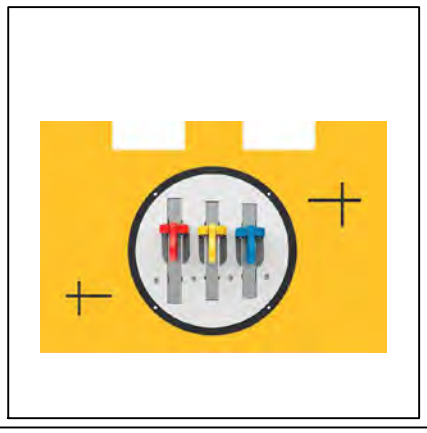


Label: 11
Product Number: EN-IPPANEL FENCE
Product Name: Castle Chime Panel

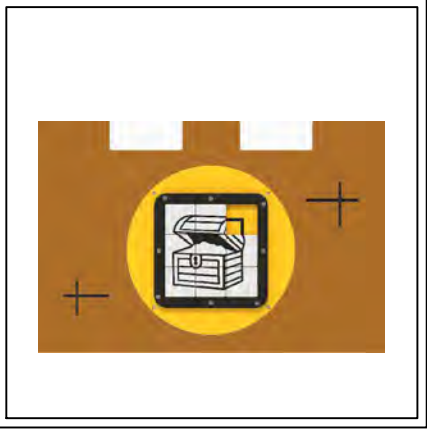


Label: 12
Product Number: EN-IPPANEL FENCE
Product Name: Castle Treasure Tile Slide Panel

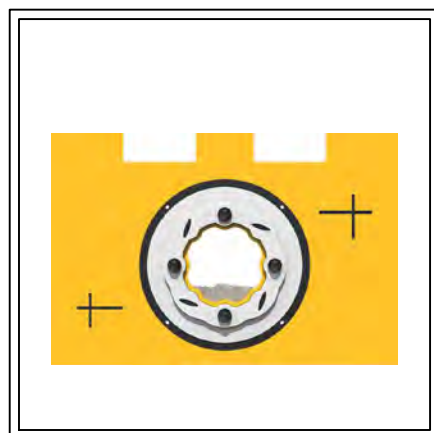

Label: 13
Product Number: EN-IPPANEL FENCE
Product Name: Castle Shake Panel

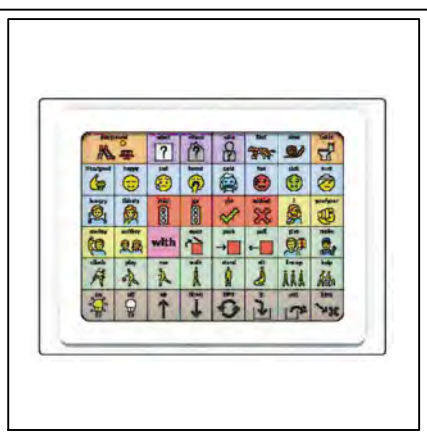


Label: 14
Product Number: EN-FIPLCO6
Product Name: Communication Panel

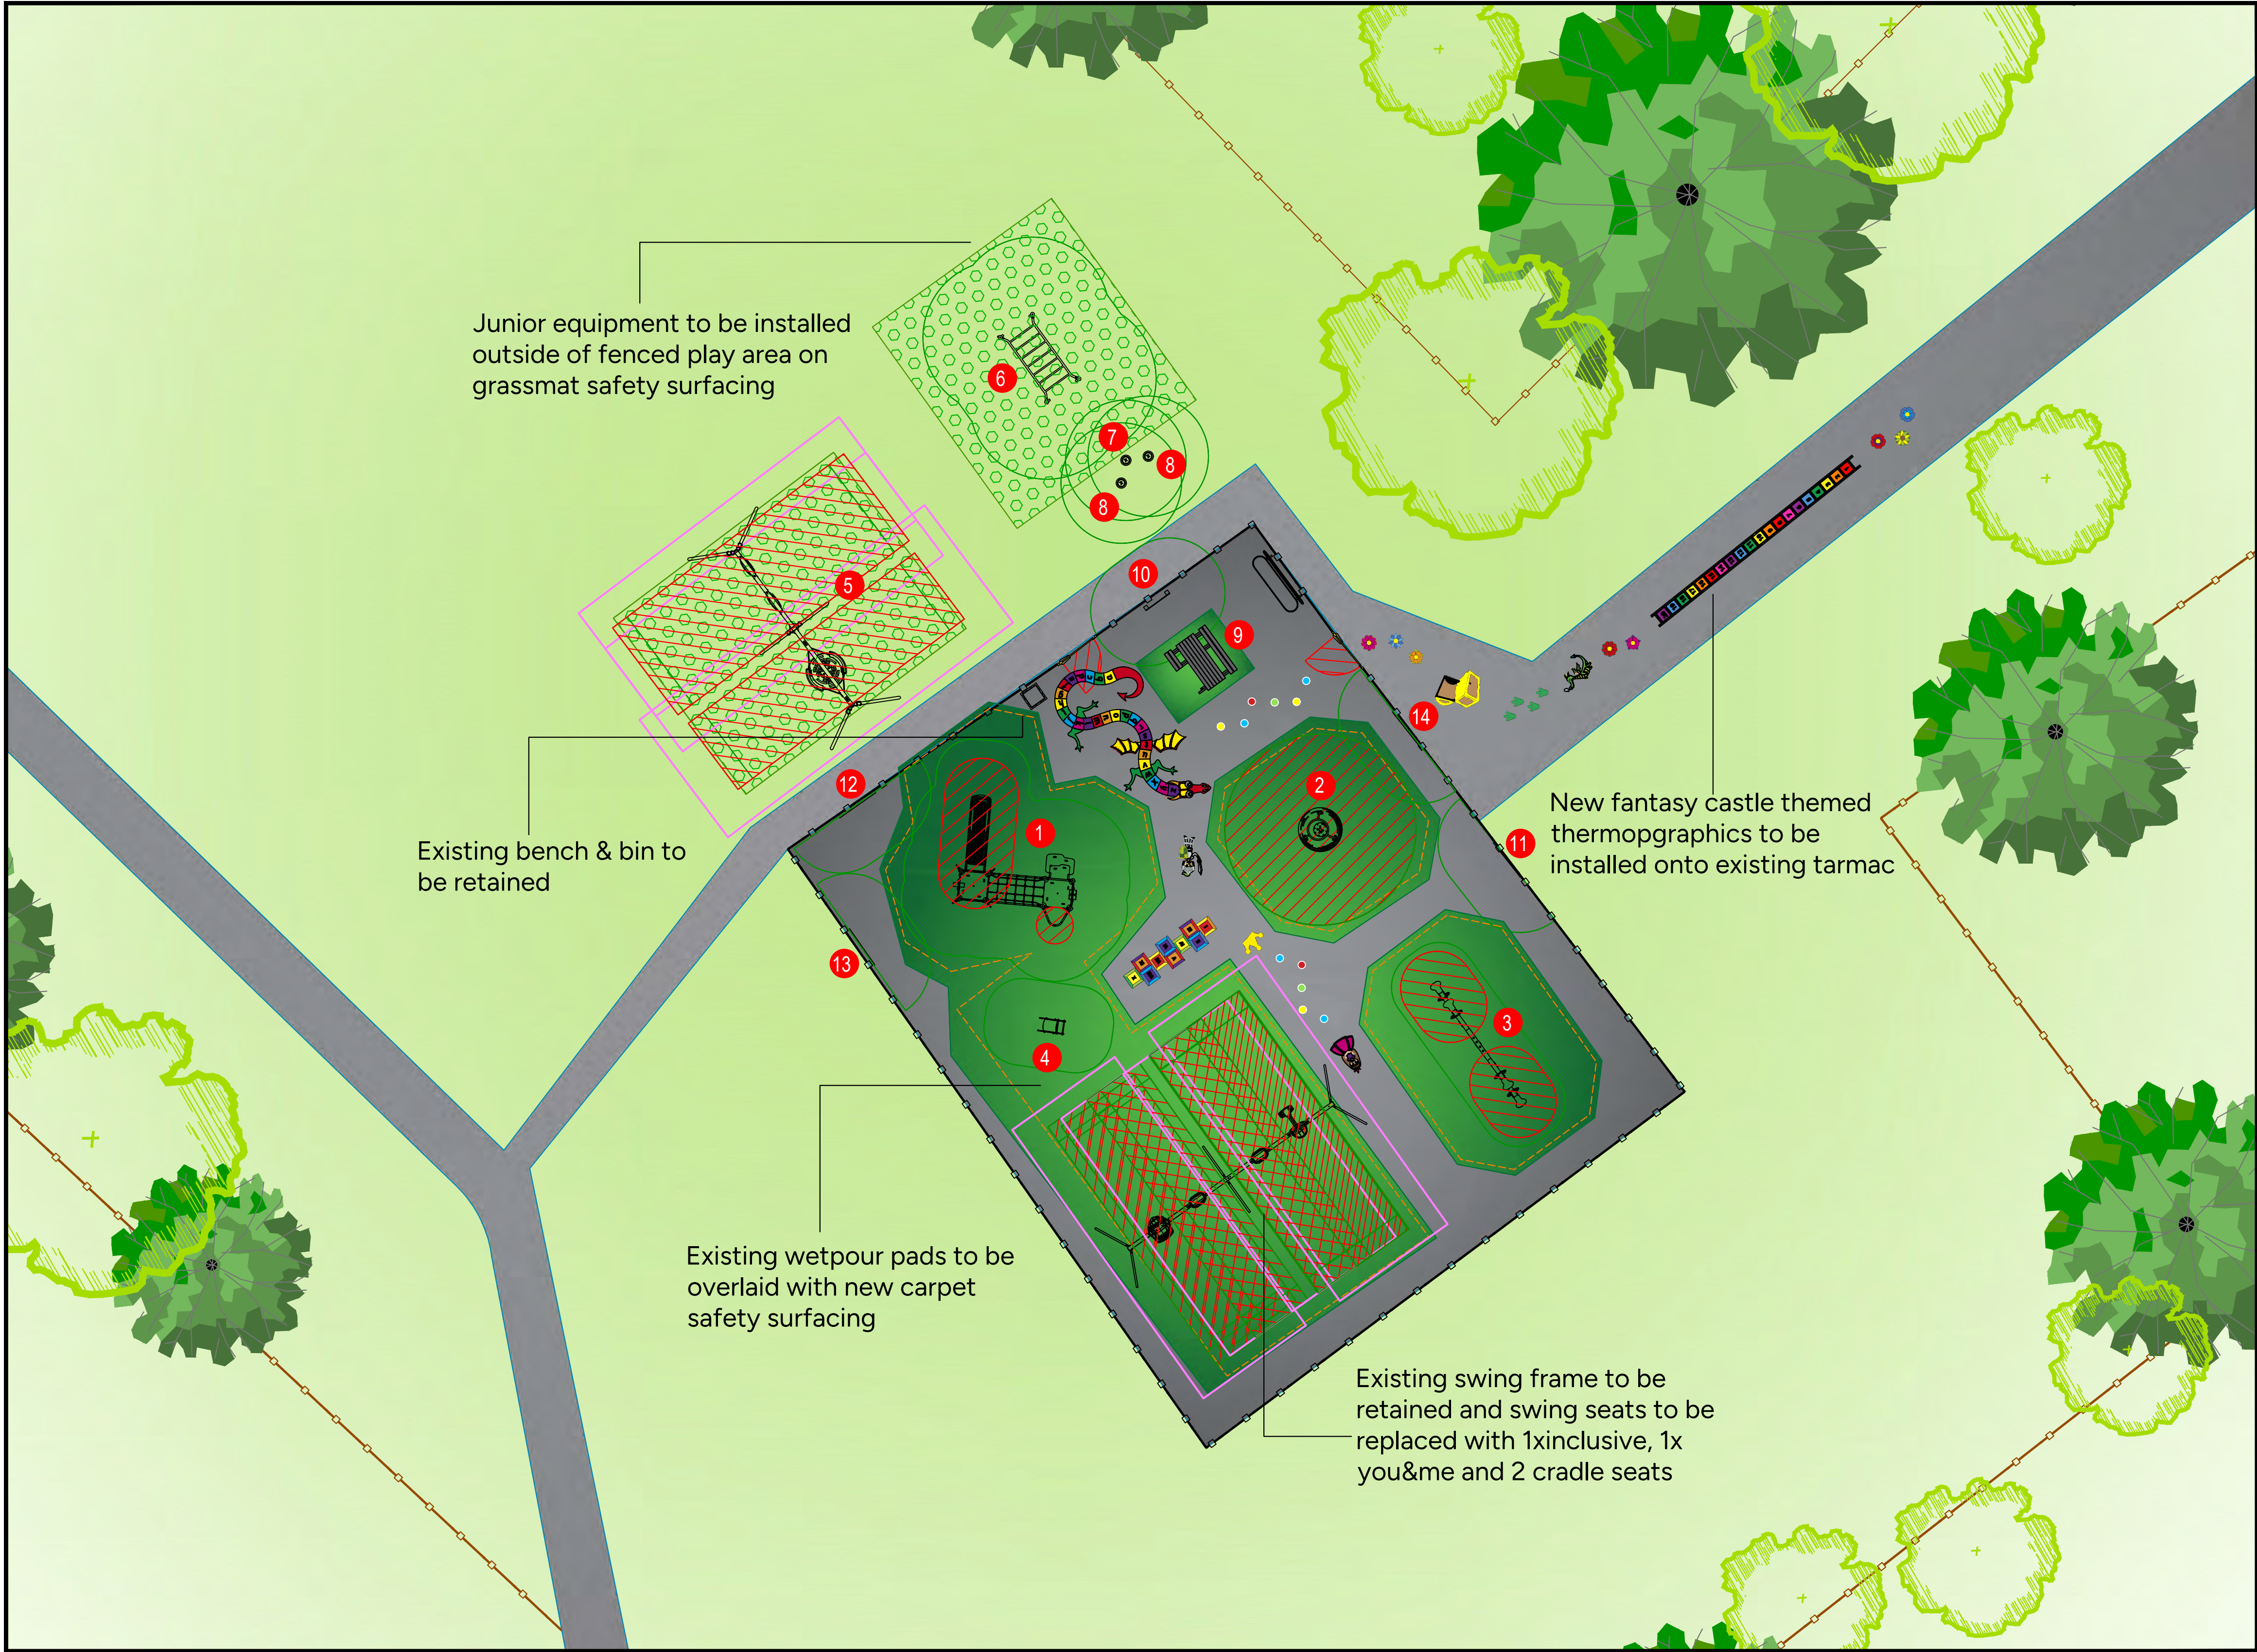

Design assumes the site will be levelled by other (max. gradient 1:100), free draining and with good access. Quotation and design is submitted site unseen, we reserve the right, following a full site survey to amend the design appropriately. Areas and dimensions shown are critical for compliance with European safety standards EN1176 & EN1177, If in doubt ask.

Grass areas should be well established prior to grass mat safety surfacing being laid.

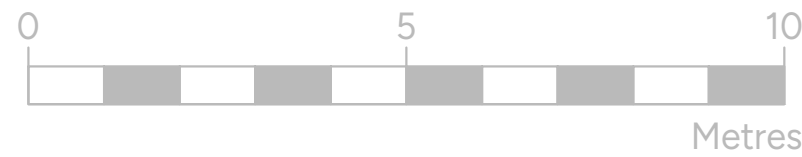

Surfacing key:

	Green Carpet Safety Surfacing		Existing Tarmac
	Tarmac Path Thermoplastic Line Markings		Existing grass
	Grass Matting Safety Surface		

Site notes:

- All play equipment to be removed except swing frame which it to be retained with swing seats to be replaced.
- Existing bin & bench to be retained
- Fencing to be retained and gates to be replaced with 2x new single self closing gates powder coated yellow
- Existing wetpour pads to be overlaid with new green carpet safety surfacing
- Junior equipment to be installed on grass mat safety surfacing outside of fenced play area
- New fantasy castle themed thermopgraphics to be installed onto existing tarmac

KOMPAN
Let's play

KOMPAN Ltd.
Serenity House
Furzon Lake
Milton Keynes
MK4 1GA
www.KOMPAN.co.uk
T:01908 201002
F:01908 201007
E:KOMPAN.UK@KOMPAN.com

©copyright of this drawing remains the property of KOMPAN Ltd. and the KOMPAN group. This drawing may not be reproduced without prior permission of KOMPAN Ltd. Any infringement will be pursued.

Project & Title Homestead Way Play Area		Designed by S.C	
Client Luton Borough Council	Date 05/10/2026	Scale 1:100@A1	
Drawing No. CAS-643614-L5J0Y7	Sheet 1of1	Revision	